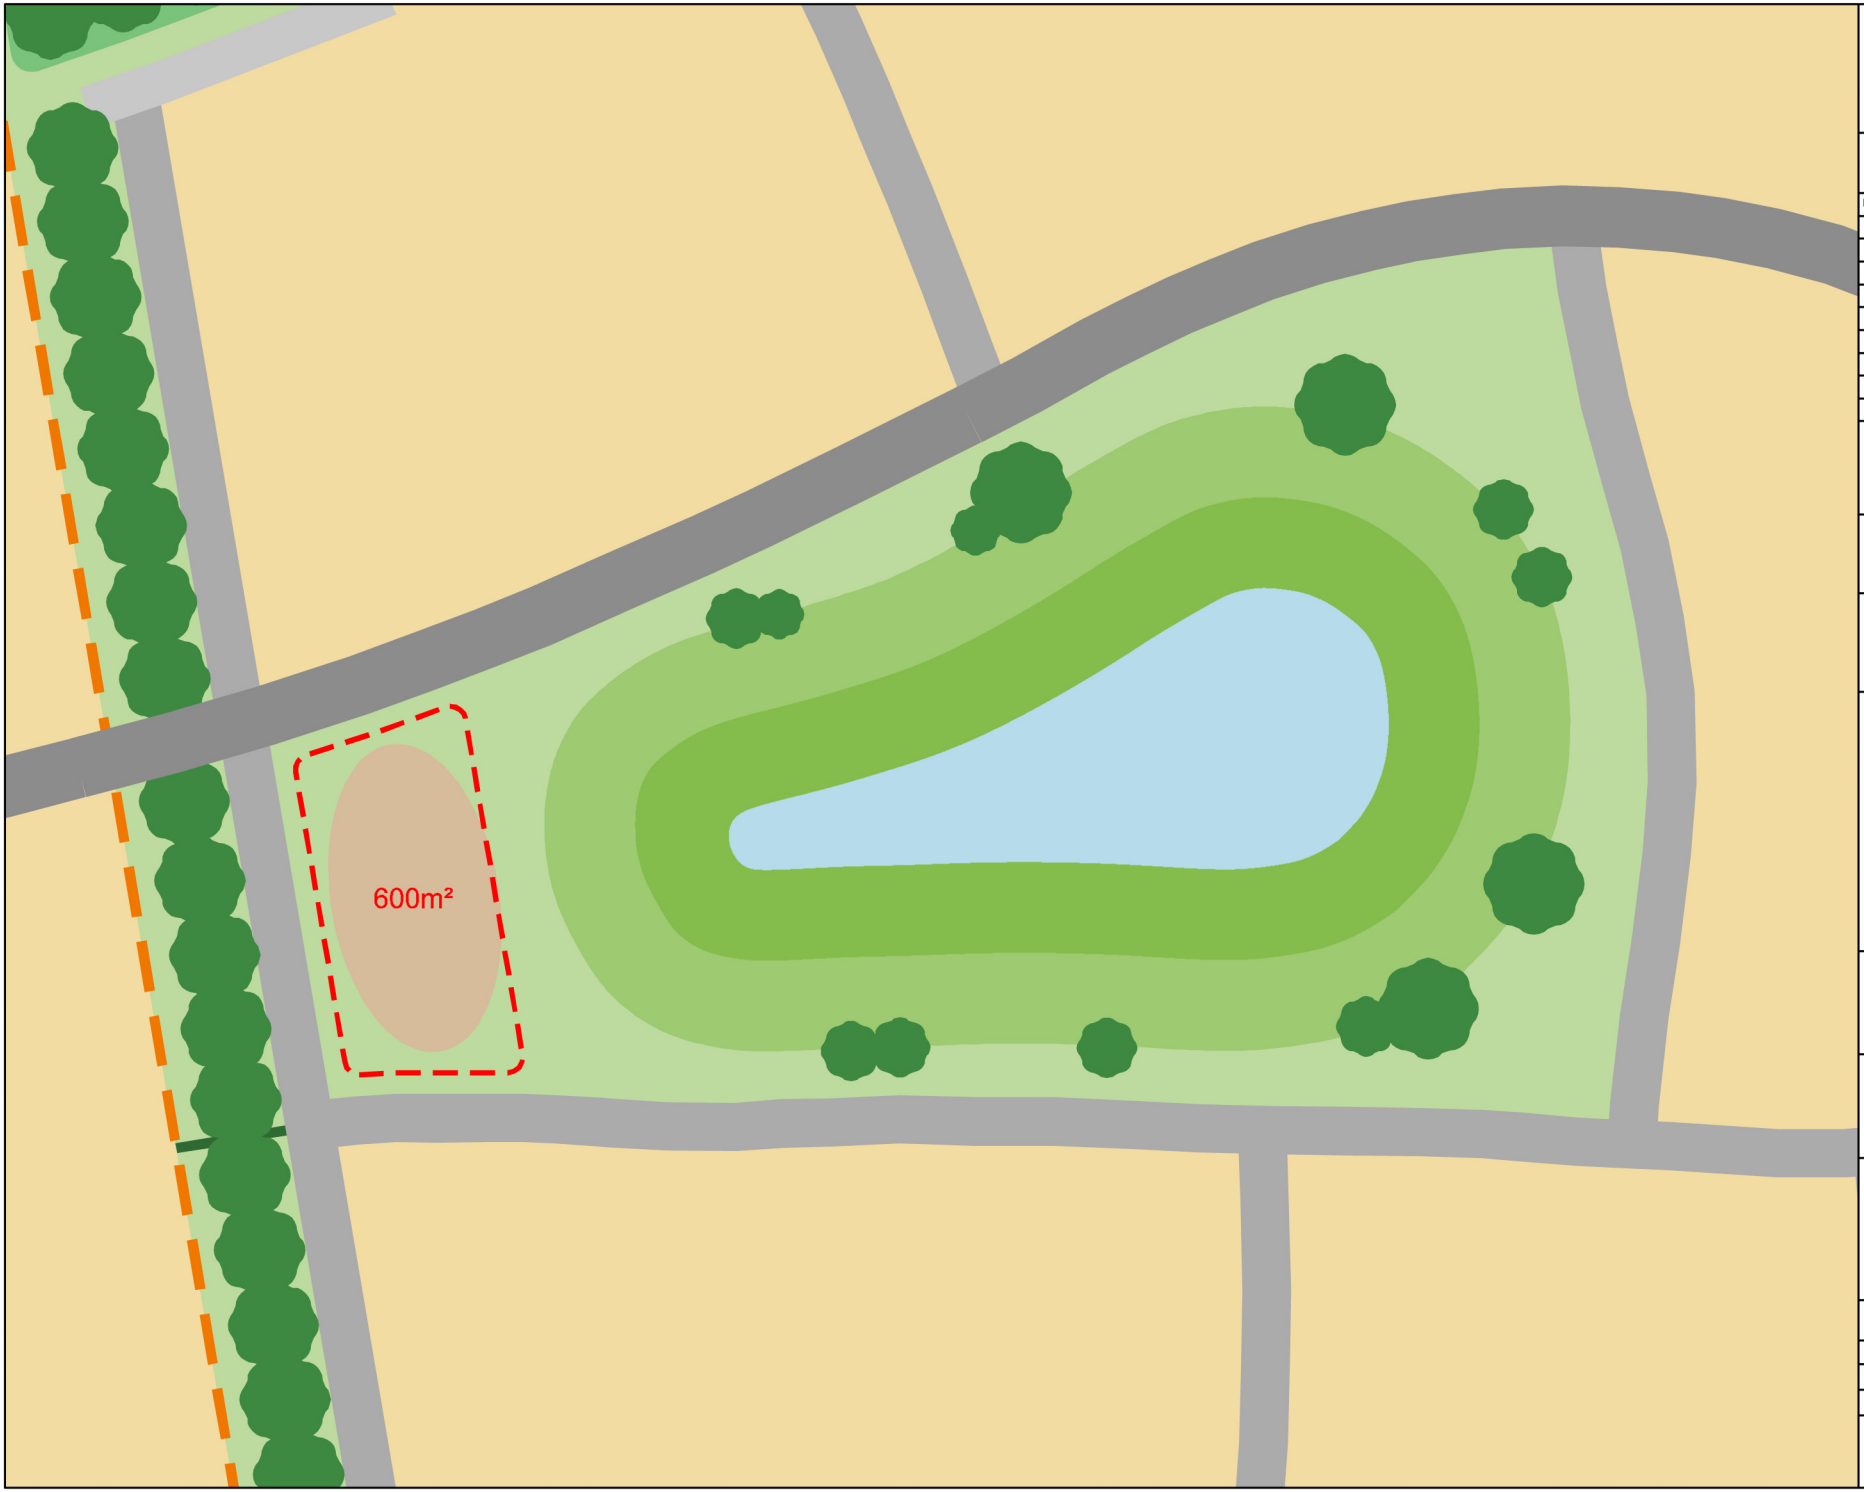

Reproduced From 'Ordnance Survey' mapping with the permission of the Controller of Her Majesty's Stationery Office ©Crown Copyright DPDS Consulting Group, Old Bank House, 5 Devizes Road, Old Town, Swindon, Wiltshire, SN1 4BJ. Licence No. AL100018937

Rev.	Date	

DRAWING ISSUED BY:

DEVELOPMENT PLANNING & DESIGN SERVICES ■

DPDS ARCHITECTURE ☐ DPDS REGIONAL ☐ DPDS LAND ☐

© This drawing must not be reproduced in whole or in part without the express written consent of the relevant issuing DPDS Consulting Group Company.

Use of this drawing does not absolve the client from his responsibilities under Health and Safety: The Construction (Design and Management) Regulations 2007. The CDM Co-ordinator is required to contact DPDS Consulting Group prior to permitting this drawing to be used in connection with any construction works.

Note:

Dimensions should not be scaled from this drawing.

All dimensions should be checked on site. This drawing is to be read in conjunction with all other drawings, specifications or schedule of works.

DPDS CONSULTING

Town Planning
Development
Environment
Architecture
Urban Design
Landscape Design
Project Management

SWINDON
Old Bank House,
5, Devizes Road,
Old Town, Swindon,
Wiltshire, SN1 4BJ

Tel : 01793 - 610222
Fax : 01793 - 512436
www.dpds.co.uk

DERBY
3 Gleneagles House,
Vernon Gate,
Derby, DE1 1UP

Tel : 01332 - 206222
Fax : 01332 - 206012
www.dpds.co.uk

Client

Westerman Homes Limited

Project

Field Farm, Stapleford

Drawing Title

Indicative Equipped Area for Play dimension detail

■ PLANNING ☐ BUILDING REGULATIONS
☐ TENDER ☐ CONTRACT

Scale 1:750 @A4

Date 21.01.13 | Drawn by TE

Issuing office Swindon | Checked by CL

Drawing No. C9006.13.810 | Rev.